PROCEEDINGS OF THE COMMON COUNCIL
IN REGULAR SESSION
TUESDAY, APRIL 22 19 86

CITY OF FORT WAYNE, INDIANA
JOURNAL OF THE PROCEEDINGS
OF THE COMMON COUNCIL

THE COMMON COUNCIL OF THE CITY OF FORT WAYNE MET IN THE COUNCIL CHAMBERS Tuesday EVENING April 22 A.D., 19 86, IN Regular SESSION. PRESIDENT Samuel J. Talarico IN THE CHAIR, COUNCIL ATTORNEY Stanley A. Levine, AND Sandra E. Kennedy CLERK, AT THE DESK, PRESENT THE FOLLOWING MEMBERS VIZ:

BRADBURY P, BURNS P, EISBART P,
GiaQUINTA P, HENRY P, REDD P,
SCHMIDT P, STIER P, TALARICO P,

ABSENT:

COUNCILMAN:, , ,

THE INVOCATION WAS GIVEN BY

THE MINUTES OF THE LAST REGULAR April 8, 19 86,

, 19,

SPECIAL, 19,

SESSION HAVING BEEN DELIVERED TO THE COUNCIL, WERE, ON MOTION, APPROVED AND PUBLISHED.

COMMUNICATIONS FROM THE MAYOR

April 10, 1986

To the Common Council
Gentlemen and Mrs. Bradbury:

Today, April 10, 1986, I have approved the following ordinances and Resolutions passed by the Common Council at its regular meeting on April 8, 1986.

(Bill No. S-86-0310)
SPECIAL ORDINANCE NO. S-49-86

AN ORDINANCE approving Bid Reference #1243, by the City of Fort Wayne, Indiana, by and through its Department of Purchasing and the Board of Park Commissioners, with Brayton Chemical and Turf Specialties Corporation, respectively, for the Department of Parks and Recreation.

(Bill No. s-86-03-11)
SPECIAL ORDINANCE NO. S-50-86

AN ORDINANCE approving Civil City Purchase Order #A-45852, with Langham's Silkscreening Company, for the Fort Wayne Fire Department

(Bill No. R-86-03-13)
RESOLUTION NO. R-26-86

A RESOLUTION authorizing the transfer of insurance indemnities received for damage to City property to an expense account within the 1986 budget of the Traffic Engineering Department for the purpose of repairing traffic control equipment

(Bill No. R-86-03-15)
DECLARATORY RESOLUTION NO. R-27-86

A DECLARATORY RESOLUTION confirming the designation of an "Economic Revitalization Area" under I.C. 6-1.1-12.1 for property commonly known as 4301 Engle Road, Fort Wayne, Indiana. (Crown Coatings Corporation, Petitioner)

(Bill No. R-86-03-17)
DECLARATORY RESOLUTION NO. R-28-86

A DECLARATORY RESOLUTION confirming the designation of an "Economic Revitalization Area" under I.C. 6-1.1-12.1 for property commonly known as the corner of Hayden Street and Clay Street, Fort Wayne, Indiana. (William E. Brown, Petitioner)

(Bill No. R-86-04-01)
DECLARATORY RESOLUTION NO. R-29-86

A DECLARATORY RESOLUTION designating an "Economic Revitalization Area" under I.C. 6-1.1-12.1 for property commonly known as 641/642 Growth Avenue, Fort Wayne, Indiana. (Ward Aluminum Castings, Inc., Ward Pattern & Engineering, Inc., Ward Holding Co., Petitioner)

(Bill No. S-86-03-19)
(as amended)
SPECIAL ORDINANCE NO. S-51-86

AN ORDINANCE amending the Three Rivers Emergency Medical Services Interlocal Cooperative Agreement

(Bill No. G-85-12-11)
(as amended)
GENERAL ORDINANCE NO. G-13-86

AN ORDINANCE amending the Thoroughfare Plan of the City Comprehensive ("Master") Plan by vacating a portion of public right-of-way

(Bill No. G-86-03-20)
GENERAL ORDINANCE NO. G-14-86

AN ORDINANCE of the Common Council of the City of Fort Wayne, Indiana, ratifying the Allen County Animal Control Agreement and the Municipally Funded Low Cost Spay/Neuter Clinic Agreement

(Bill No. S-86-03-23)
SPECIAL ORDINANCE NO. S-52-86

AN ORDINANCE approving Contract for Improvement Res. #6041-86, for Curb & Sidewalk, Oxford NPI'86 by and between the City of Fort Wayne, Indiana and Hipskind Asphalt Corporation, in connection with the Board of Public Works and Safety

(Bill No. S-86-03-24)
SPECIAL ORDINANCE NO. S-53-86

AN ORDINANCE approving City Utilities Purchase Order #A-52929, by the City of Fort Wayne, Indiana, by and through its Department of Purchasing and Vacuum Loading, Inc., for the Three Rivers Filtration Plant

(Bill No. S-86-03-25)
SPECIAL ORDINANCE NO. S-54-86

AN ORDINANCE approving Bid Reference #772, by the City of Fort Wayne, Indiana, by and through its Department of Purchasing, with Tri-State Plumbing Supply Co., Inc., The Treaty Company, Water Products, and Underground Pipe & Valve, Inc., respectively, for the Water Maintenance & Service Department

(Bill No. S-86-03-26)
SPECIAL ORDINANCE NO. S-55-86

AN ORDINANCE approving City Utilities Purchase Order #A-52882, by the City of Fort Wayne, Indiana, by and through its Department of Purchasing and Midwest Tile and Concrete Company, for the Water Pollution Control Maintenance Department

(Bill No. S-86-03-27)
SPECIAL ORDINANCE NO. S-56-86

AN ORDINANCE approving Bid Reference #2756, by the City of Fort Wayne, Indiana, by and through its Department of Purchasing, with Irving Ready Mix Company, for the Water Maintenance and Service Department

(Bill No. S-86-03-28)
SPECIAL ORDINANCE NO. S-57-86

AN ORDINANCE approving City Utilities Purchase Order #A-52940, by the City of Fort Wayne, Indiana, by and through its Department of Purchasing and Aero Oil Co., for the City Utilities Garage

(Bill No. S-86-03-29)
SPECIAL ORDINANCE NO. S-58-86

AN ORDINANCE approving City Utilities Purchase Order #A-52957, by the City of Fort Wayne, Indiana, by and through its Department of Purchasing, with Antony Motor Parts Corporation, for the City Utilities Garage

(Bill No. S-86-03-30)
SPECIAL ORDINANCE NO. S-59-86

AN ORDINANCE approving the Contract for Res. #415-85, East State Evangel Assembly of God Pump Station, by the City of Fort Wayne, Indiana, by and through its Board of Public Works and Safety and All Star Construction & Excavating, Inc.

(Bill No. S-86-03-31)
SPECIAL ORDINANCE NO. S-60-86

AN ORDINANCE approving City Utilities Purchase Orders #A-52958, #A-52959 and #A-52960, by the City of Fort Wayne, Indiana, by and through its Department of Purchasing, with Woodward Tire Sales & Service, Inc., McMahon Tire, Inc., and General Tire Company, Inc., respectively, for the City Utilities Garage

(Bill No. S-86-03-32)
SPECIAL ORDINANCE NO. S-61-86

AN ORDINANCE of the Common Council of the City of Fort Wayne, Indiana to delete Chapter 16 of the Fort Wayne Municipal Code entitled "Milk and Milk Products: in its entirety

(Bill No. S-86-03-33)
SPECIAL ORDINANCE NO. S-62-86

AN ORDINANCE of the Common Council of the City of Fort Wayne, Indiana to delete Chapter 4 of the Fort Wayne Municipal Code entitled "Air Pollution" in its entirety

(Bill No. S-86-03-34)
SPECIAL ORDINANCE NO. S-63-86

AN ORDINANCE of the Common Council of the City of Fort Wayne, Indiana to delete Chapter 4.5 of the Fort Wayne Municipal Code entitled "Airports and Aircraft" in its entirety

(Bill No. R-86-04-07)
RESOLUTION NO. R-30-86

A RESOLUTION of the Common Council of the City of Fort Wayne, Indiana commending Rosanna J. Herber for her outstanding work as the Mayor's Citizens Advocate

Respectfully yours,

Win Moses, Jr.
Mayor

The City of Fort Wayne

LAND USE MANAGEMENT
Division of Community Development & Planning

3 April 1986

COMMUNICATIONS FROM THE CITY PLAN COMMISSION

The Common Council of the
City of Fort Wayne
City-County Building
One Main Street
Fort Wayne, IN 46802

Gentlemen and Mrs. Bradbury:

Attached hereto is the recommendation of the City Plan Commission on one (1) ordinance concerning the vacation of dedicated utility easements.

The proposed ordinance is designated as:

BILL NO. G-86-03-21

Respectfully submitted,

CITY PLAN COMMISSION

Certified and signed this
3rd day of April 1986.

Melvin O. Smith
Secretary

FACT SHEET

G-86-03-21
BILL NUMBER

Division of Community Development & Planning

BRIEF TITLE
Zoning Ordinance Amendment

APPROVAL DEADLINE

REASON

DETAILS

Specific Location and/or Address
Utility easements bounded by Rudisill, Foster Parkway & Beaver; running 240 feet west of Beaver

Reason for Project
To allow for new construction.

Discussion (Including relationship to other Council actions)

17 March 1986 - Public Hearing

Dean Grabill, representing the petitioners stated that the reason for the requested vacations is in order to allow for construction of a new building.

Duane Embury stated that he had requested a certified survey be submitted to the Commission showing the utilities in relation to the property. Mr. Embury further stated that there are two existing storm sewers that traverse acorss the middle of the property. He stated that as a part of the new construction they will have to relocate the sewers or make them private.

It was pointed out by the petitioners that only one of the sewers is affected by the new construction.

Mr. Embury questioned if the 15" storm sewer to the north would be involved.

The petitioners stated that it would not.

POSITIONS	RECOMMENDATIONS
Sponsor	City Plan Commission
Area Affected	**City Wide** **Other Areas**
Applicants/ Proponents	**Applicant(s)** Fort Wayne Bible College **City Department** **Other**
Opponents	**Groups or Individuals** **Basis of Opposition**
Staff Recommendation	[X] For [ ] Against **Reason Against**
Board or Commission Recommendation	**By** [X] For [ ] Against [ ] No Action Taken [ ] For with revisions to condition (See Details column for condition
CITY COUNCIL ACTIONS (For Council use only)	[ ] Pass [ ] Other [ ] Pass (as amended) [ ] Hold [ ] Council Sub. [ ] Do not pas

DETAILS

Duane Embury questioned if they had made arrangements to relocate the storm sewer to the south that is affected by the new construction.

Mr. Grabill stated that it was his understanding that they had.

There was no one present who wished to speak in favor of or in opposition to the proposed vacation.

24 March 1986 - Business Meeting

Of the 9 members present 8 voted in favor of returning the ordinance to Common Council with a DO PASS recommednation, 1 did not vote, the motion carried.

POLICY/PROGRAM IMPACT

Policy or Program Change	☐ No ☐ Yes
Operational Impact Assessment	

(This space for further discussion)

Project Start **Date** 13 February 1986

Projected Completion or Occupancy **Date** 3 April 1986

Fact Sheet Prepared by **Date** 3 April 1986
Patricia Biancaniello

Reviewed by **Date**

Reference or Case Number

VACATION PETITION

A PETITION TO VACATE THE DESCRIBED DEDICATED UTILITY EASEMENT.

MAP NO. K-11

COUNCILMANIC DISTRICT NO. 5

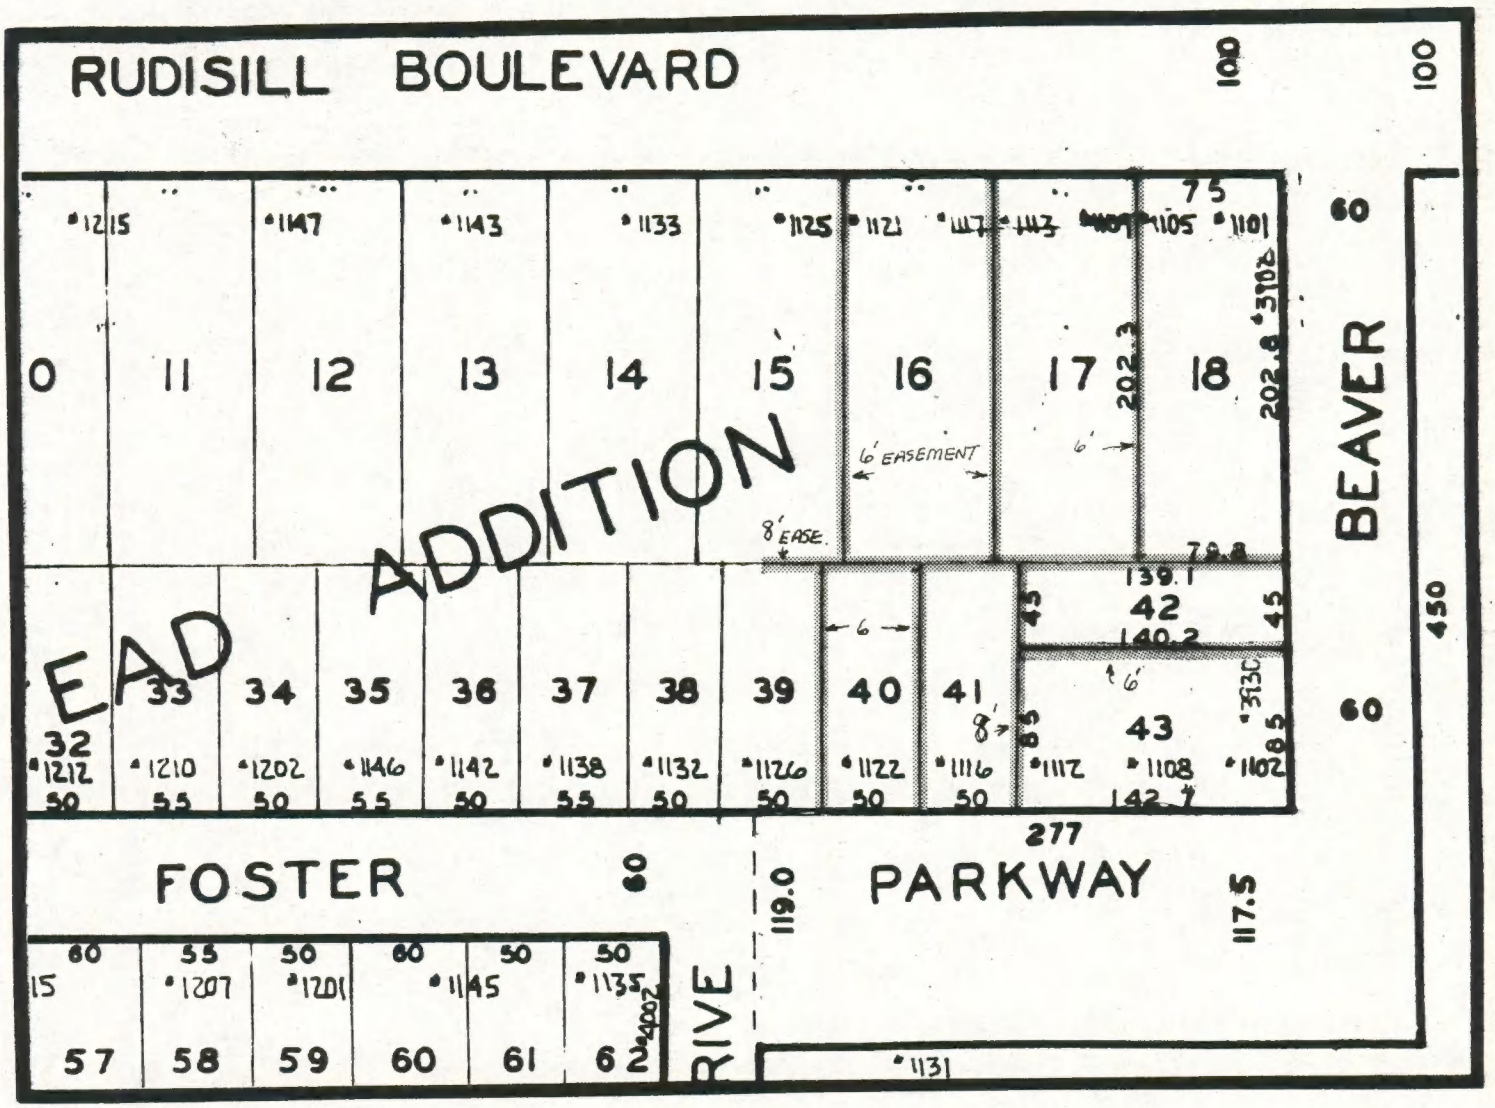

ZONING:

R1 RESIDENTIAL DISTRICT

LAND USE:

SINGLE FAMILY

Bill # 6-86-03-21

N

SCALE: 1"=100'

DATE: 2-27-86

HI 76-39-9
4/9/86

RESOLUTION 76-39-9

WHEREAS, FORT WAYNE BIBLE COLLEGE has petitioned and requested the Fort Wayne City Plan Commission to hold a public hearing upon the vacation of the following dedicated utility easements situated in Fort Wayne, Allen County, to-wit:

Part of the easement for utility purposes established in Wiebke's Homestead Addition, Section "A", the plat of which is recorded in Plat Record 11, page 24 in the Office of the Recorder of Allen County, Indiana, said easement being 8 feet in width and said part being more particularly described as follows, to wit:

The South 4 feet of Lot #15, except the West 39 feet thereof, together with the South 4 feet of Lots #16, #17, and #18, all in said Wiebke's Homestead Addition, Section "A", also together with the North 4 feet of Lot #39, except the West 14 feet thereof, together with the North 4 feet of Lots #40, #41 and #42 all in said Wiebke's Homestead Addition, Section "A".

The foregoing description is that part of the 8 foot wide utility easement platted in Wiebke's Homestead Addition, Section "A", which lies West of the West right-of-way line of Beaver Avenue and East of the East line of the 14 foot wide sewer easement established in paragraph 9 of Document #72-00769 and East of the East line of the 14 foot wide sewer easement established in paragraph 10 of said Document #72-00769.

ALSO PROPOSED FOR VACATION are the following described side lot easements established in the restrictive covenants for Wiebke's Homestead Addition, Section "A":

The East 3 feet of Lot #15; the West 3 feet of Lot #16; the East 3 feet of Lot #16; the West 3 feet of Lot #17; the East 3 feet of Lot #17; the West 3 feet of Lot #18; thence East 3 feet of Lot #39; the West 3 feet of Lot #40; the East 3 feet of Lot #40; the West 3 feet of Lot #41; the East 3 feet of Lot #41; the West 4 feet of Lot #42; the South 3 feet of Lot #42; the West 4 feet of Lot #43; the North 3 feet of Lot #43.

all in accordance with the terms of Section 44, Chapter 174 of the Acts of 1947, of the General Assembly of the State of Indiana, as amended by Section 3 of Chapter 385 of the Acts of the General Assembly of the State of Indiana, Indiana Code Section 36-7-4-512; and,

WHEREAS, notice of such public hearing has been given by due and proper publication thereof;

WHEREAS, said vacation of dedicated utility easements has been routed through the following departments: Street Engineering, Traffic Engineering, Water Pollution Control Engineering, Electrical Engineering, Park Board and through the Pubilc Utility Companies.

NOW THEREFORE, BE IT RESOLVED by the Fort Wayne Board of Public Works that the vacation of said dedicated utility easements hereinbefore described conforms to the general policy and pattern of development set out in the Master Plan of the City of Fort Wayne, Indiana.

BE IT FURTHER RESOLVED by the Board of Public Works that the vacation of said dedicated utility easements hereinbefore described be and the same is hereby approved subject to easements as required by all public utilities occupying and using said portion of public street or part thereof for the vacation and operation of its utility facilities shall not be deprived of

said use on account of these proceedings unless any said utilities shall file a written consent to said vacation.

STATE OF INDIANA)
) SS:
COUNTY OF ALLEN)

I, David J. Kiester, Director of the Board of Public Works, do hereby certify that attached hereto is a full, true and correct copy of a resolution adopted by the Fort Wayne Board of Public Works at their meeting held April 9, 1986 and as same appears of record in the official records of the Board of Public Works.

DATED THIS 9th DAY OF April 1986

FORT WAYNE BOARD OF PUBLIC WORKS

David J. Kiester
Director of Public Works

Cosette R. Simon
Director of Administration & Finance

Lawrence D. Consalvos
Director of Public Safety

RESOLUTION

WHEREAS, FORT WAYNE BIBLE COLLEGE,has petitioned and requested the Fort Wayne City Plan Commission to hold a public hearing upon the vacation of the following dedicated utility easements in Fort Wayne, Allen County, to-wit:

> Part of the easement for utility purposes established in Wiebke's Homestead Addition, Section "A", the plat of which is recorded in Plat Record 11, page 24 in the Office of the Recorder of Allen County, Indiana, said easement being 8 feet in width and said part being more particularly described as follows, to wit:
>
> The South 4 feet of Lot #15, except the West 39 feet thereof, together with the South 4 feet of Lots #16, #17, and #18, all in said Wiebke's Homestead Addition, Section "A", also together with the North 4 feet of Lot #39, except the West 14 feet thereof, together with the North 4 feet of Lots #40, #41 and #42 all in said Wiebke's Homestead Addition, Section "A".
>
> The foregoing description is that part of the 8 foot wide utility easement platted in Wiebke's Homestead Addition, Section "A", which lies West of the West right-of-way line of Beaver Avenue and East of the East line of the 14 foot wide sewer easement established in paragraph 9 of Document #72-00769 and East of the East line of the 14 foot wide sewer easement established in paragraph 10 of said Document #72-00769.
>
> ALSO PROPOSED FOR VACATION are the following described side lot easements established in the restrictive covenants for Wiebke's Homestead Addition, Section "A":
>
> The East 3 feet of Lot #15; the West 3 feet of Lot #16; the East 3 feet of Lot #16; the West 3 feet of Lot #17; the East 3 feet of Lot #17; the West 3 feet of Lot #18; thence East 3 feet of Lot #39; the West 3 feet of Lot #40; the East 3 feet of Lot #40; the West 3 feet of Lot #41; the East 3 feet of Lot #41; the West 4 feet of Lot #42; the South 3 feet of Lot #42; the West 4 feet of Lot #43; the North 3 feet of Lot #43.That portion of Warren Street running South from Pennsylvania Street to the South line of vacated McDonald Street, also being the North line of the Wabash Railroad right-of-way,

all in accordance with the terms of Section 44, Chapter 174 of the Acts of 1947, of the General Assembly of the State of Indiana, as amended by Section 3 of Chapter 385 of the Acts of 1963 of the General Assembly of the State of Indiana, Indiana Code, Section 36-7-4-512.

WHEREAS, notice of such public hearing has been given by due and proper publication thereof; and,

WHEREAS, said public hearing was held on July 15, 1985, at 7:00 P.M. and at such hearing there were no objections of any kind or character which should prevent the vacation of said dedicated utility easements.

WHEREAS, said vacation of dedicated utility easements has been routed through the following departments: Street Engineering, Traffic Engineering, Water Engineering, Water Pollution Control Engineering, Street Light Engineering, Park Board and through the Public Utility Companies.

NOW THEREFORE, BE IT RESOLVED by the Fort Wayne City Plan Commission that the vacation of said dedicated utility easements hereinbefore described conforms to the general policy pattern of development set out in the Master Plan of the City of Fort Wayne, Indiana;

BE IT FURTHER RESOLVED by the Fort Wayne City Plan Commission that the vacation of said dedicated utility easements hereinbefore described be and the same is hereby approved.

BE IT FURTHER RESOLVED no public utility occupying and using said dedicated utility eaements or part thereof for the vacation and operation of its utility facilities shall be deprived of said use on account of these proceedings unless any said utility shall file a written consent to said vacation.

BE IT FURTHER RESOLVED that the action of the Fort Wayne City Plan Commission be forwarded to the proper governing body having jurisdiction of the vacation of said dedicated utility easements in Allen County, Indiana.

STATE OF INDIANA)
) SS:
COUNTY OF ALLEN)

I, Melvin O. Smith, Secretary of the Fort Wayne City Plan Commission, do hereby certify that attached is a full true and correct copy of a resolution adopted by the Fort Wayne City Plan Commission following a public hearing of said Commission held 24 March 1986, and as the same appears of record in the official records of said Plan Commission.

DATED THIS 3 DAY OF April 1986

FORT WAYNE CITY PLAN COMMISSION

Melvin O. Smith
Secretary

Vacation Petition #185 17 March 1986

PROPOSAL: Fort Wayne Bible College petitions for the vacation of certain utility easements.

GENERAL INFORMATION:

Location:	Parcel of ground bounded by Rudisill, Beaver, and Foster Parkway, approximately 240 feet west of Beaver.
Legal Description:	Metes & Bounds
Existing Zoning:	DNA
Size of Property:	.17 Acres ±
Surrounding Land Use & Zoning:	Immediate area is R-1.
Reason For Request:	Construction of a new building.
Applicable Regulations:	Construction is not permitted over dedicated easements.

SPECIAL INFORMATION:

Public Utilities:	Available
Physical Characteristics:	General Telephone has existing utility lines in the east-west easement; WPCE has utilities within the easement. Not all utilities have been heard from at this time.
Comprehensive Plan:	No Comment
Neighborhood Planning:	No Comment
Urban Design:	No Comment
HANDS:	No Comment
Housing Authority:	No Comment
SHED:	No Comment

PLANNING STAFF DISCUSSION:

Petitioner is requesting this vacation to facilitate the construction of a new building. They are aware that General Telephone

is located in the east-west easement, and are willing to make available an alternative easement.

The Bible College is the owner of properties bordering the petitioned easements. It does not appear that anyone else will be affected by this vacation, providing that General Telephone is relocated.

Vacation will allow the Bible College to grow, thereby enhancing the immediate area, and the city in general.

RECOMMENDATION: Conditional Approval

Subject to releases from all utilities.

Sam Talarico
President of the Common Council
City of Fort Wayne, Indiana

Gentlemen and Mrs. Bradbury:

Attached herewith are authenticated copies of the Board of Public Safety Regulatory Resolution Numbers:

54/86/E
55/86/E
56/86/E
57/86/D

For the purpose of enforcement, please make this communication and the attached Regulatory Resolutions a matter of record and incorporate them into the minutes of the next Common Council Meeting.

Respectfully Submitted,

L. D. Consalvos

Lawrence D. Consalvos, Chairman
Board of Public Safety

RETURN CERTIFICATE

(Regulatory Resolution No. 54/86/E, 55/86/E, 56/86/E, 57/86/D)

I hereby certify that I did this 9th day of April, 19 86 deliver to each, the City Traffic Engineer, the Chief of Police, the City Attorney, the City Clerk and the President of the Common Council of the City of Fort Wayne, Indiana respectively, a copy of the within Regulatory Resolution No. 54/86/E, 55/86/E, 56/86/E & 57/86/D of the Board of Public Safety of the City of Fort Wayne, duly certified by me as Chairman of said Board, in accordance with the provisions of Section 17-4 of Chapter 17, of the Code of the City of Fort Wayne, Indiana 1986.

L D Canales

CHAIRMAN, Board of Public Safety

REGULATORY RESOLUTION NO. 54/86/E

(Adopted April 8, 19 86)

WHEREAS, Section 17-4, Chapter 17 of the Code of the City of Fort Wayne, Indiana of 1986 authorizes the Board of Public Safety to make temporary or experimental regulations to cover special conditions; and,

WHEREAS, a special condition has arisen justifying the Temporary Experimental Regulation hereinafter ordered, with regard to RENEW & EXTEND REG. RES. 30/86/E: DELETE NO PARKING 3 P.M. to 6 P.M. (EMERGENCY)

: AND,

WHEREAS, the City Traffic Engineer has, by written memorandum dated April 7, 19 86, submitted to this Board his advice with regard to the regulation herein adopted, which written memorandum is on file in the office of this Board;

NOW THEREFORE, BE IT RESOLVED BY THE BOARD OF PUBLIC SAFETY OF THE CITY OF FORT WAYNE, INDIANA:

That, pursuant to the authority granted to this Board by Section 17-4 of Chapter 17 of the Code of the City of Fort Wayne, Indiana of 1986 to make temporary or experimental regulations to cover special conditions, it is hereby ordered, effective April 8, 19 86, and for a period of sixty (60) days thereafter, and when signs are erected pursuant hereto giving notice thereof, that the FOLLOWING IS ESTABLISHED:

DELETE: NO PARKING 3 P.M. to 6 P.M. (EMERGENCY)

South Hanna Street -- west side -- from Buchanan Street to Lasselle Street

REGULATORY RESOLUTION NO. 55/86/E

(Adopted April 8, 19 86)

WHEREAS, Section 17-4, Chapter 17 of the Code of the City of Fort Wayne, Indiana of 1986 authorizes the Board of Public Safety to make temporary or experimental regulations to cover special conditions; and,

WHEREAS, a special condition has arisen justifying the Temporary Experimental Regulation hereinafter ordered, with regard to RENEW & EXTEND REG. RES. 31/86/E: IMPAIRED MOBILITY PARKING (COMMERCIAL) (EMERGENCY)

: AND,

WHEREAS, the City Traffic Engineer has, by written memorandum dated April 7, 19 86, submitted to this Board his advice with regard to the regulation herein adopted, which written memorandum is on file in the office of this Board;

NOW THEREFORE, BE IT RESOLVED BY THE BOARD OF PUBLIC SAFETY OF THE CITY OF FORT WAYNE, INDIANA:

That, pursuant to the authority granted to this Board by Section 17-4 of Chapter 17 of the Code of the City of Fort Wayne, Indiana of 1986 to make temporary or experimental regulations to cover special conditions, it is hereby ordered, effective April 8, 19 86, and for a period of sixty (60) days thereafter, and when signs are erected pursuant hereto giving notice thereof, that the FOLLOWING IS ESTABLISHED:

IMPAIRED MOBILITY PARKING (COMMERCIAL) (EMERGENCY)

Northeast Area III Council on Aging, Inc. 5720 St. Joe Road	-- 100' east of St. Joe Road and 140' north of Terry Lane; and 210' east of St. Joe Road and 100' north of Terry Lane (4 stalls)

REGULATORY RESOLUTION NO. 56/86 /E

(Adopted April 9, 1986)

WHEREAS, Section 17-4, Chapter 17 of the Code of the City of Fort Wayne, Indiana of 1986 authorizes the Board of Public Safety to make temporary or experimental regulations to cover special conditions; and,

WHEREAS, a special condition has arisen justifying the Temporary Experimental Regulation hereinafter ordered, with regard to IMPAIRED MOBILITY PARKING (RESIDENTIAL) (EMERGENCY)

: AND,

WHEREAS, the City Traffic Engineer has, by written memorandum dated April 8, 1986, submitted to this Board his advice with regard to the regulation herein adopted, which written memorandum is on file in the office of this Board;

NOW THEREFORE, BE IT RESOLVED BY THE BOARD OF PUBLIC SAFETY OF THE CITY OF FORT WAYNE, INDIANA:

That, pursuant to the authority granted to this Board by Section 17-4 of Chapter 17 of the Code of the City of Fort Wayne, Indiana of 1986 to make temporary or experimental regulations to cover special conditions, it is hereby ordered, effective April 9, 1986, and for a period of sixty (60) days thereafter, and when signs are erected pursuant hereto giving notice thereof, that the FOLLOWING IS ESTABLISHED:

IMPAIRED MOBILITY PARKING (RESIDENTIAL) (EMERGENCY)

2300 Miner Street -- east side -- from 60' south of Creighton Avenue to 20' south thereof and from 110' south of Creighton Avenue to 20' south thereof

REGULATORY RESOLUTION NO. 57/86D

(Adopted April 9, 1986)

WHEREAS, Section 17-4, Chapter 17 of the Code of the City of Fort Wayne, Indiana of 1986 authorizes the Board of Public Safety to make regulations to carry out its delegated authority thereunder; and,

WHEREAS, Section 17-102 of said chapter delegates to this Board authority to NO PARKING TRUCK LOADING ZONE 8 A.M. - 6 P.M. (DELEGATED); and,

WHEREAS, the City Traffic Engineer has, by written memorandum dated April 8, 1986, submitted to this Board his advice with regard to the regulation hereinafter adopted, which written memorandum is on file in the office of this Board:

NOW THEREFORE, BE IT RESOLVED BY THE BOARD OF PUBLIC SAFETY OF THE CITY OF FORT WAYNE, INDIANA

That, pursuant to the authority delegated to this Board by Section 17-102 of Chapter 17 of the Code of the City of Fort Wayne, Indiana of 1986, it is hereby ordered, effective April 9, 1986, and when signs are erected pursuant hereto giving notice thereof, that the FOLLOWING IS ESTABLISHED:

NO PARKING TRUCK LOADING ZONE 8 A.M. - 6 P.M. (DELEGATED)

Miner Street -- east side -- from 80' south of Creighton Avenue to 30' south thereof

Sam Talarico
President of the Common Council
City of Fort Wayne, Indiana

Gentlemen and Mrs. Bradbury:

Attached herewith are authenticated copies of the Board of Public Safety Regulatory Resolution Numbers: 58/86/E
59/86/E
60/86/E

For the purpose of enforcement, please make this communication and the attached Regulatory Resolutions a matter of record and incorporate them into the minutes of the next Common Council Meeting.

Respectfully Submitted,

Lawrence D. Consalvos

Lawrence D. Consalvos, Chairman
Board of Public Safety

RETURN CERTIFICATE

(Regulatory Resolution No. 58/86/E 59/86/E 60/86/E)

I hereby certify that I did this 10th day of April, 19 86 deliver to each, the City Traffic Engineer, the Chief of Police, the City Attorney, the City Clerk and the President of the Common Council of the City of Fort Wayne, Indiana respectively, a copy of the within Regulatory Resolution No. 58/86/E 59/86/E & 60/86/E of the Board of Public Safety of the City of Fort Wayne, duly certified by me as Chairman of said Board, in accordance with the provisions of Section 17-4 of Chapter 17, of the Code of the City of Fort Wayne, Indiana 1986.

L. D. Conrad

CHAIRMAN, Board of Public Safety

REGULATORY RESOLUTION NO. 58/86/E

(Adopted April 10, 19 86)

WHEREAS, Section 17-4, Chapter 17 of the Code of the City of Fort Wayne, Indiana of 1986 authorizes the Board of Public Safety to make temporary or experimental regulations to cover special conditions; and,

WHEREAS, a special condition has arisen justifying the Temporary Experimental Regulation hereinafter ordered, with regard to IMPAIRED MOBILITY PARKING (COMMERCIAL) (EMERGENCY): AND,

WHEREAS, the City Traffic Engineer has, by written memorandum dated April 9, 19 86, submitted to this Board his advice with regard to the regulation herein adopted, which written memorandum is on file in the office of this Board;

NOW THEREFORE, BE IT RESOLVED BY THE BOARD OF PUBLIC SAFETY OF THE CITY OF FORT WAYNE, INDIANA:

That, pursuant to the authority granted to this Board by Section 17-4 of Chapter 17 of the Code of the City of Fort Wayne, Indiana of 1986 to make temporary or experimental regulations to cover special conditions, it is hereby ordered, effective April 10, 19 86, and for a period of sixty (60) days thereafter, and when signs are erected pursuant hereto giving notice thereof, that the FOLLOWING IS ESTABLISHED:

IMPAIRED MOBILITY PARKING (COMMERCIAL) (EMERGENCY)	
Bombay Bicycle Club Cafe & Bar 4820 North Clinton Street	-- 90' east of North Clinton Street and 60' south of Community Drive (2 stalls total)

REGULATORY RESOLUTION NO. 59/86/E

(Adopted April 10, 1986)

WHEREAS, Section 17-4, Chapter 17 of the Code of the City of Fort Wayne, Indiana of 1986 authorizes the Board of Public Safety to make temporary or experimental regulations to cover special conditions; and,

WHEREAS, a special condition has arisen justifying the Temporary Experimental Regulation hereinafter ordered, with regard to STOP INTERSECTION (EMERGENCY)

: AND,

WHEREAS, the City Traffic Engineer has, by written memorandum dated April 9, 1986, submitted to this Board his advice with regard to the regulation herein adopted, which written memorandum is on file in the office of this Board;

NOW THEREFORE, BE IT RESOLVED BY THE BOARD OF PUBLIC SAFETY OF THE CITY OF FORT WAYNE, INDIANA:

That, pursuant to the authority granted to this Board by Section 17-4 of Chapter 17 of the Code of the City of Fort Wayne, Indiana of 1986 to make temporary or experimental regulations to cover special conditions, it is hereby ordered, effective April 10, 1986, and for a period of sixty (60) days thereafter, and when signs are erected pursuant hereto giving notice thereof, that the FOLLOWING IS ESTABLISHED:

STOP INTERSECTION (EMERGENCY)

Sawmill Woods Court -- stop -- for Sawmill Woods Drive

REGULATORY RESOLUTION NO. 60/86 /E

(Adopted April 10, 19 86)

WHEREAS, Section 17-4, Chapter 17 of the Code of the City of Fort Wayne, Indiana of 1986 authorizes the Board of Public Safety to make temporary or experimental regulations to cover special conditions; and,

WHEREAS, a special condition has arisen justifying the Temporary Experimental Regulation hereinafter ordered, with regard to NO PARKING (EMERGENCY) & DELETE: NO PARKING (EMERGENCY)

: AND,

WHEREAS, the City Traffic Engineer has, by written memorandum dated April 9, 19 86, submitted to this Board his advice with regard to the regulation herein adopted, which written memorandum is on file in the office of this Board;

NOW THEREFORE, BE IT RESOLVED BY THE BOARD OF PUBLIC SAFETY OF THE CITY OF FORT WAYNE, INDIANA:

That, pursuant to the authority granted to this Board by Section 17-4 of Chapter 17 of the Code of the City of Fort Wayne, Indiana of 1986 to make temporary or experimental regulations to cover special conditions, it is hereby ordered, effective April 10, 19 86, and for a period of sixty (60) days thereafter, and when signs are erected pursuant hereto giving notice thereof, that the FOLLOWING IS ESTABLISHED:

NO PARKING (EMERGENCY)

Greentree Court -- east side -- from Buchanan Street to Oaklawn Court
Oaklawn Court -- south side -- from Greentree Court to Smith Street
Smith Street -- west side -- from Buchanan Street to Oaklawn Court

DELETE: NO PARKING (EMERGENCY)

Oaklawn Court -- south side -- from 350' east of Greentree Court to 200' east thereof

Sam Talarico
President of the Common Council
City of Fort Wayne, Indiana

Gentlemen and Mrs. Bradbury:

Attached herewith are authenticated copies of the Board of Public Safety Regulatory Resolution Numbers:

61/86/D
62/86/E
63/86/D

For the purpose of enforcement, please make this communication and the attached Regulatory Resolutions a matter of record and incorporate them into the minutes of the next Common Council Meeting.

Respectfully Submitted,

Lawrence D. Consalvos

Lawrence D. Consalvos, Chairman
Board of Public Safety

RETURN CERTIFICATE

(Regulatory Resolution No. 61/86/D
62/86/E
63/86/D)

I hereby certify that I did this 18th day of April, 1986 deliver to each, the City Traffic Engineer, the Chief of Police, the City Attorney, the City Clerk and the President of the Common Council of the City of Fort Wayne, Indiana respectively, a copy of the within Regulatory Resolution No. 61/86/D
62/86/E
63/86/D of the Board of Public Safety of the City of Fort Wayne, duly certified by me as Chairman of said Board, in accordance with the provisions of Section 17-4 of Chapter 17, of the Code of the City of Fort Wayne, Indiana 1986.

J. D. Carlos

CHAIRMAN, Board of Public Safety

REGULATORY RESOLUTION NO. 61/86 /D

(Adopted April 16, 1986)

WHEREAS, Section 17-4, Chapter 17 of the Code of the City of Fort Wayne, Indiana of 1986 authorizes the Board of Public Safety to make regulations to carry out its delegated authority thereunder; and,

WHEREAS, Section 17-65 of said chapter delegates to this Board authority to PASSENGER LOADING ZONE (DELEGATED)

; and,

WHEREAS, the City Traffic Engineer has, by written memorandum dated April 15, 1986, submitted to this Board his advice with regard to the regulation hereinafter adopted, which written memorandum is on file in the office of this Board:

NOW THEREFORE, BE IT RESOLVED BY THE BOARD OF PUBLIC SAFETY OF THE CITY OF FORT WAYNE, INDIANA

That, pursuant to the authority delegated to this Board by Section 17-65 of Chapter 17 of the Code of the City of Fort Wayne, Indiana of 1986, it is hereby ordered, effective April 16, 1986, and when signs are erected pursuant hereto giving notice thereof, that the FOLLOWING IS ESTABLISHED:

PASSENGER LOADING ZONE (DELEGATED)

Noll Avenue -- west side -- from 105' north of Paulding Road to 40' north thereof

REGULATORY RESOLUTION NO. 62/86 /E

(Adopted April 18, 19 86)

WHEREAS, Section 17-4, Chapter 17 of the Code of the City of Fort Wayne, Indiana of 1986 authorizes the Board of Public Safety to make temporary or experimental regulations to cover special conditions; and,

WHEREAS, a special condition has arisen justifying the Temporary Experimental Regulation hereinafter ordered, with regard to NO PARKING (EMERGENCY)

: AND,

WHEREAS, the City Traffic Engineer has, by written memorandum dated April 17, 19 86, submitted to this Board his advice with regard to the regulation herein adopted, which written memorandum is on file in the office of this Board;

NOW THEREFORE, BE IT RESOLVED BY THE BOARD OF PUBLIC SAFETY OF THE CITY OF FORT WAYNE, INDIANA:

That, pursuant to the authority granted to this Board by Section 17-4 of Chapter 17 of the Code of the City of Fort Wayne, Indiana of 1986 to make temporary or experimental regulations to cover special conditions, it is hereby ordered, effective April 18, 1986, and for a period of sixty (60) days thereafter, and when signs are erected pursuant hereto giving notice thereof, that the FOLLOWING IS ESTABLISHED:

NO PARKING (EMERGENCY)

The First Alley East of Barr Street -- west side -- from Berry Street south to 90' south thereof

REGULATORY RESOLUTION NO. 63/86/D

(Adopted April 18, 1986)

WHEREAS, Section 17-4, Chapter 17 of the Code of the City of Fort Wayne, Indiana of 1986 authorizes the Board of Public Safety to make regulations to carry out its delegated authority thereunder; and,

WHEREAS, Section 17-65 of said chapter delegates to this Board authority to NO PARKING PASSENGER LOADING ZONE (DELEGATED); and,

WHEREAS, the City Traffic Engineer has, by written memorandum dated April 17, 1986, submitted to this Board his advice with regard to the regulation hereinafter adopted, which written memorandum is on file in the office of this Board:

NOW THEREFORE, BE IT RESOLVED BY THE BOARD OF PUBLIC SAFETY OF THE CITY OF FORT WAYNE, INDIANA

That, pursuant to the authority delegated to this Board by Section 17-65 of Chapter 17 of the Code of the City of Fort Wayne, Indiana of 1986, it is hereby ordered, effective April 18, 1986, and when signs are erected pursuant hereto giving notice thereof, that the FOLLOWING IS ESTABLISHED:

NO PARKING PASSENGER LOADING ZONE (DELEGATED)

The First Alley East of Barr Street -- east side -- from Berry Street south to the first alley south thereof

THE COUNCIL THEN ADJOURNED.

CERTIFICATE

I hereby certify that I am the duly elected, acting and incumbent City Clerk of Fort Wayne, Indiana and as such the custodian of the records of the Common Council of said City and that the above and foregoing is the true, full and complete record of the proceedings of the Common Council of the City of Fort Wayne, Indiana for its Regular Session, held on Tuesday the 22nd day of April, 19 86, that the numbered ordinances and resolutions shown therein were duly adopted by said Common Council on said date and were presented by me to the Mayor of the City of Fort Wayne and were signed and approved or disapproved by said Mayor as and on the dates shown as to each such ordinance and resolution respectively; and that all such records, proceedings, ordinances, and resolutions remain on file and record in my office.

WITNESS my hand and the official seal of the City of Fort Wayne, Indiana, this _____ day of _____, 19____,

_____
SANDRA E. KENNEDY, CITY CLERK